NOTE:
ANY EXISTING SIGNS SHALL BE RELOCATED OR REPLACED IF THEY ARE IN THE WIDENING AREA.

NOTE:
ALL WATER METERS, WATER VALVES, FIRE HYDRANTS, AND SANITARY SEWER MANHOLES ARE TO BE ADJUSTED TO GRADE UNLESS OTHERWISE NOTED.

NOTE: ALL EXISTING STRIPING IMPACTED BY THE MILL AND INLAY SHALL BE REPLACED AS PART OF THESE PLANS. ALL NEW / REPLACED STRIPING SHALL INCLUDE RPMs PER GDOT STD T-15A

PAVING LEGEND

- FULL DEPTH SPEC PAVEMENT (SAWCUT EXIST. PAVEMENT AS NECESSARY)
- MILL & INLAY 1 1/2" EXISTING PAVEMENT PER CITY OF MILTON INSPECTOR'S INSTRUCTIONS

GEORGIA 811 Utilities Protection Center, Inc.
Know what's below. Call before you dig.

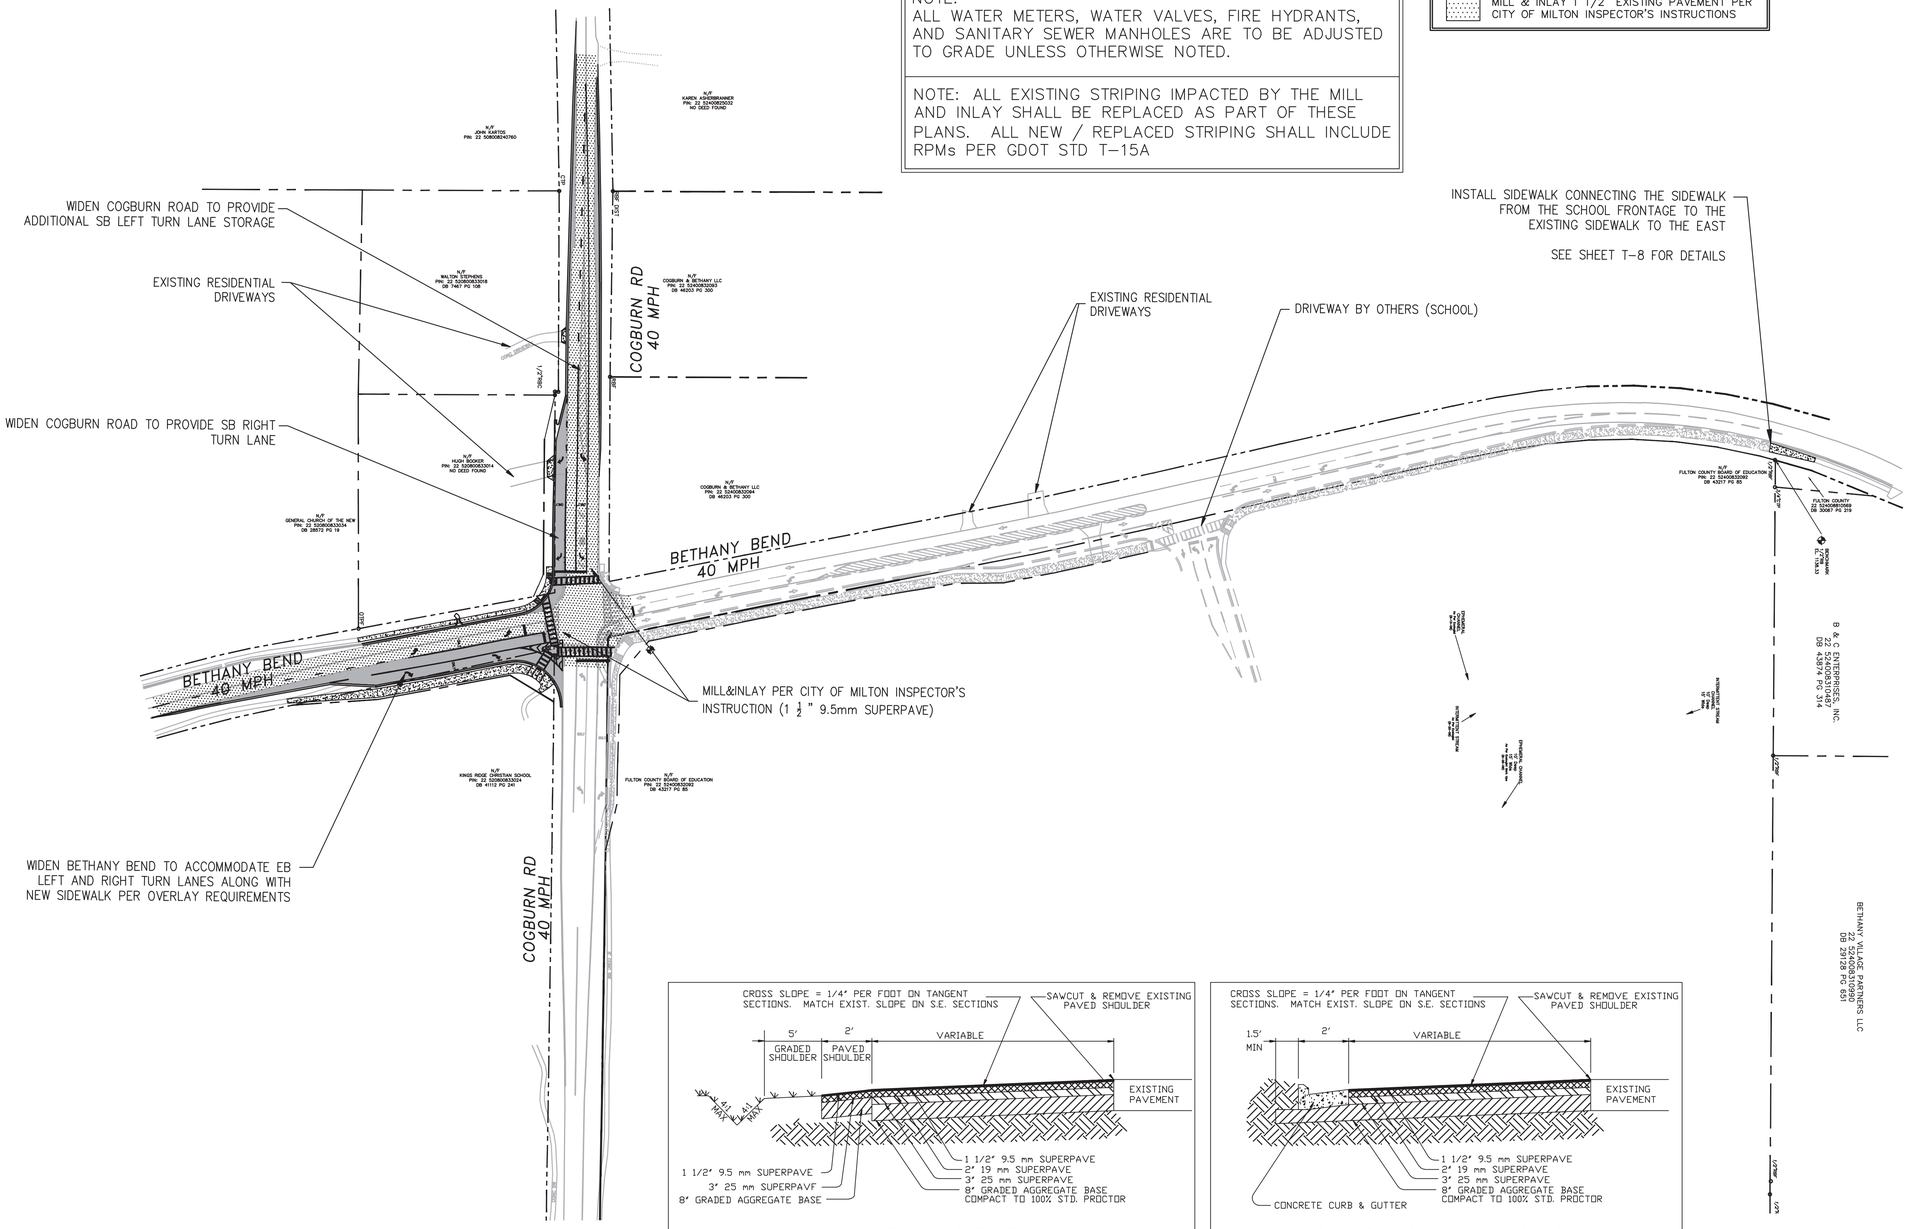

DITCH SECTION
PAVEMENT WIDENING DETAIL
N.T.S.

CURB & GUTTER SECTION
PAVEMENT WIDENING DETAIL
N.T.S.

GRAPHIC SCALE
80 0 40 80 160 320
(IN FEET)
1 inch = 80 ft.

BETHANY AT COGBURN
INTERSECTION IMPROVEMENTS

PROJECT OWNER
City Of Milton
13000 Deerfield Parkway, Suite 107
Milton, GA 30004

GEORGIA REGISTERED PROFESSIONAL ENGINEER
No. 26518
7/19/11
ABDUL KAREEM AKER

OVERALL PROPOSED CONDITIONS

A&R Engineering Inc.
2160 Kingston Court, Suite O
Marietta, GA 30067
Tel: (770) 690-9255 Fax: (770) 690-9210
www.arengi.com

DATE	07-14-11

REVISIONS

NO.	DATE

DRAWN BY: CAO
CHECKED BY: VAR
PROJECT NO. 10-075
SHEET T-6