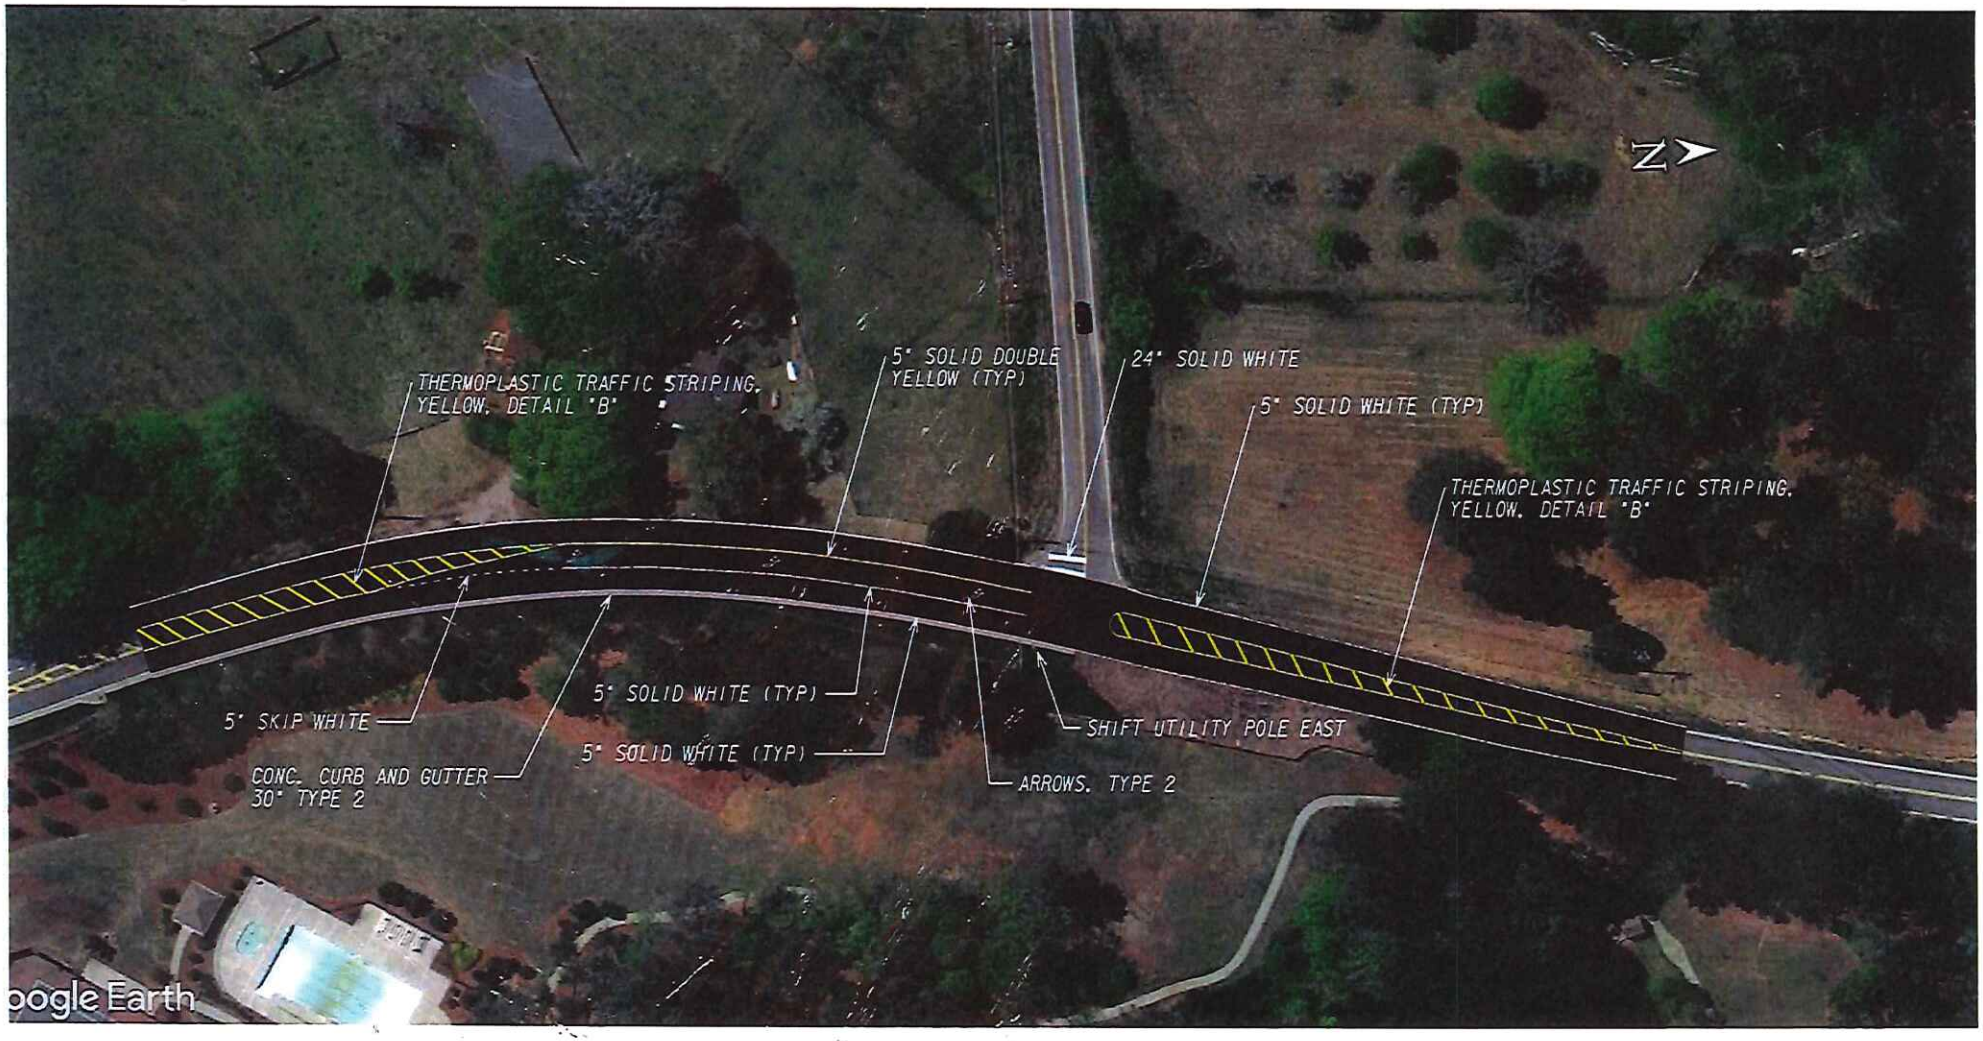
N
THERMOPLASTIC TRAFFIC STRIPING. YELLOW. DETAIL "B"
5" SOLID DOUBLE YELLOW (TYP)
24" SOLID WHITE
5" SOLID WHITE (TYP)
THERMOPLASTIC TRAFFIC STRIPING. YELLOW. DETAIL "B"
5" SKIP WHITE
CONC. CURB AND GUTTER 30" TYPE 2
5" SOLID WHITE (TYP)
5" SOLID WHITE (TYP)
ARROWS. TYPE 2
SHIFT UTILITY POLE EAST
POOL
oogle Earth